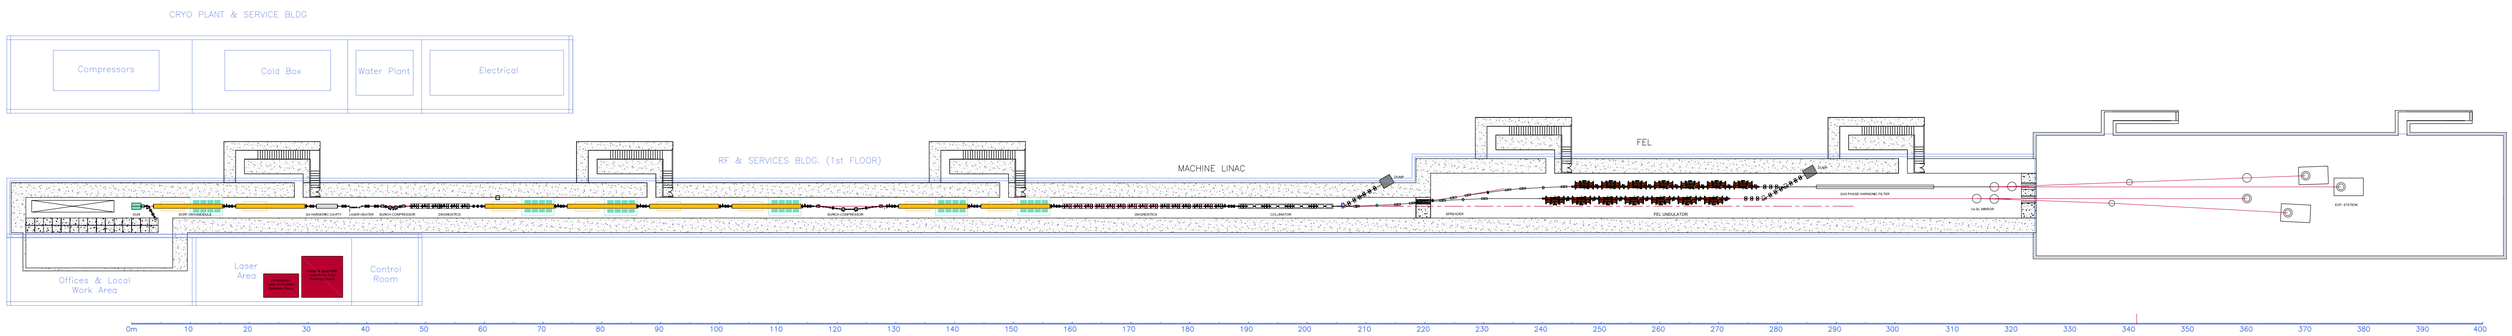
CRYO PLANT & SERVICE BLDG
Compressors
Cold Box
Water Plant
Electrical
RF & SERVICES BLDG. (1st FLOOR)
MACHINE LINAC
FEL
GUN
SCRP CHICANE/DUMP
5th HARMONIC CAVITY
LASER HEATER
BUNCH COMPRESSOR
DIAGNOSTICS
BUNCH COMPRESSOR
DIAGNOSTICS
COLLIMATOR
SPREADER
FEL UNDULATOR
GAS PHASE HARMONIC FILTER
Hi-R. MIRROR
EXP. STATION
Offices & Local Work Area
Laser Area
Control Room
0m
10
20
30
40
50
60
70
80
90
100
110
120
130
140
150
160
170
180
190
200
210
220
230
240
250
260
270
280
290
300
310
320
330
340
350
360
370
380
390
400